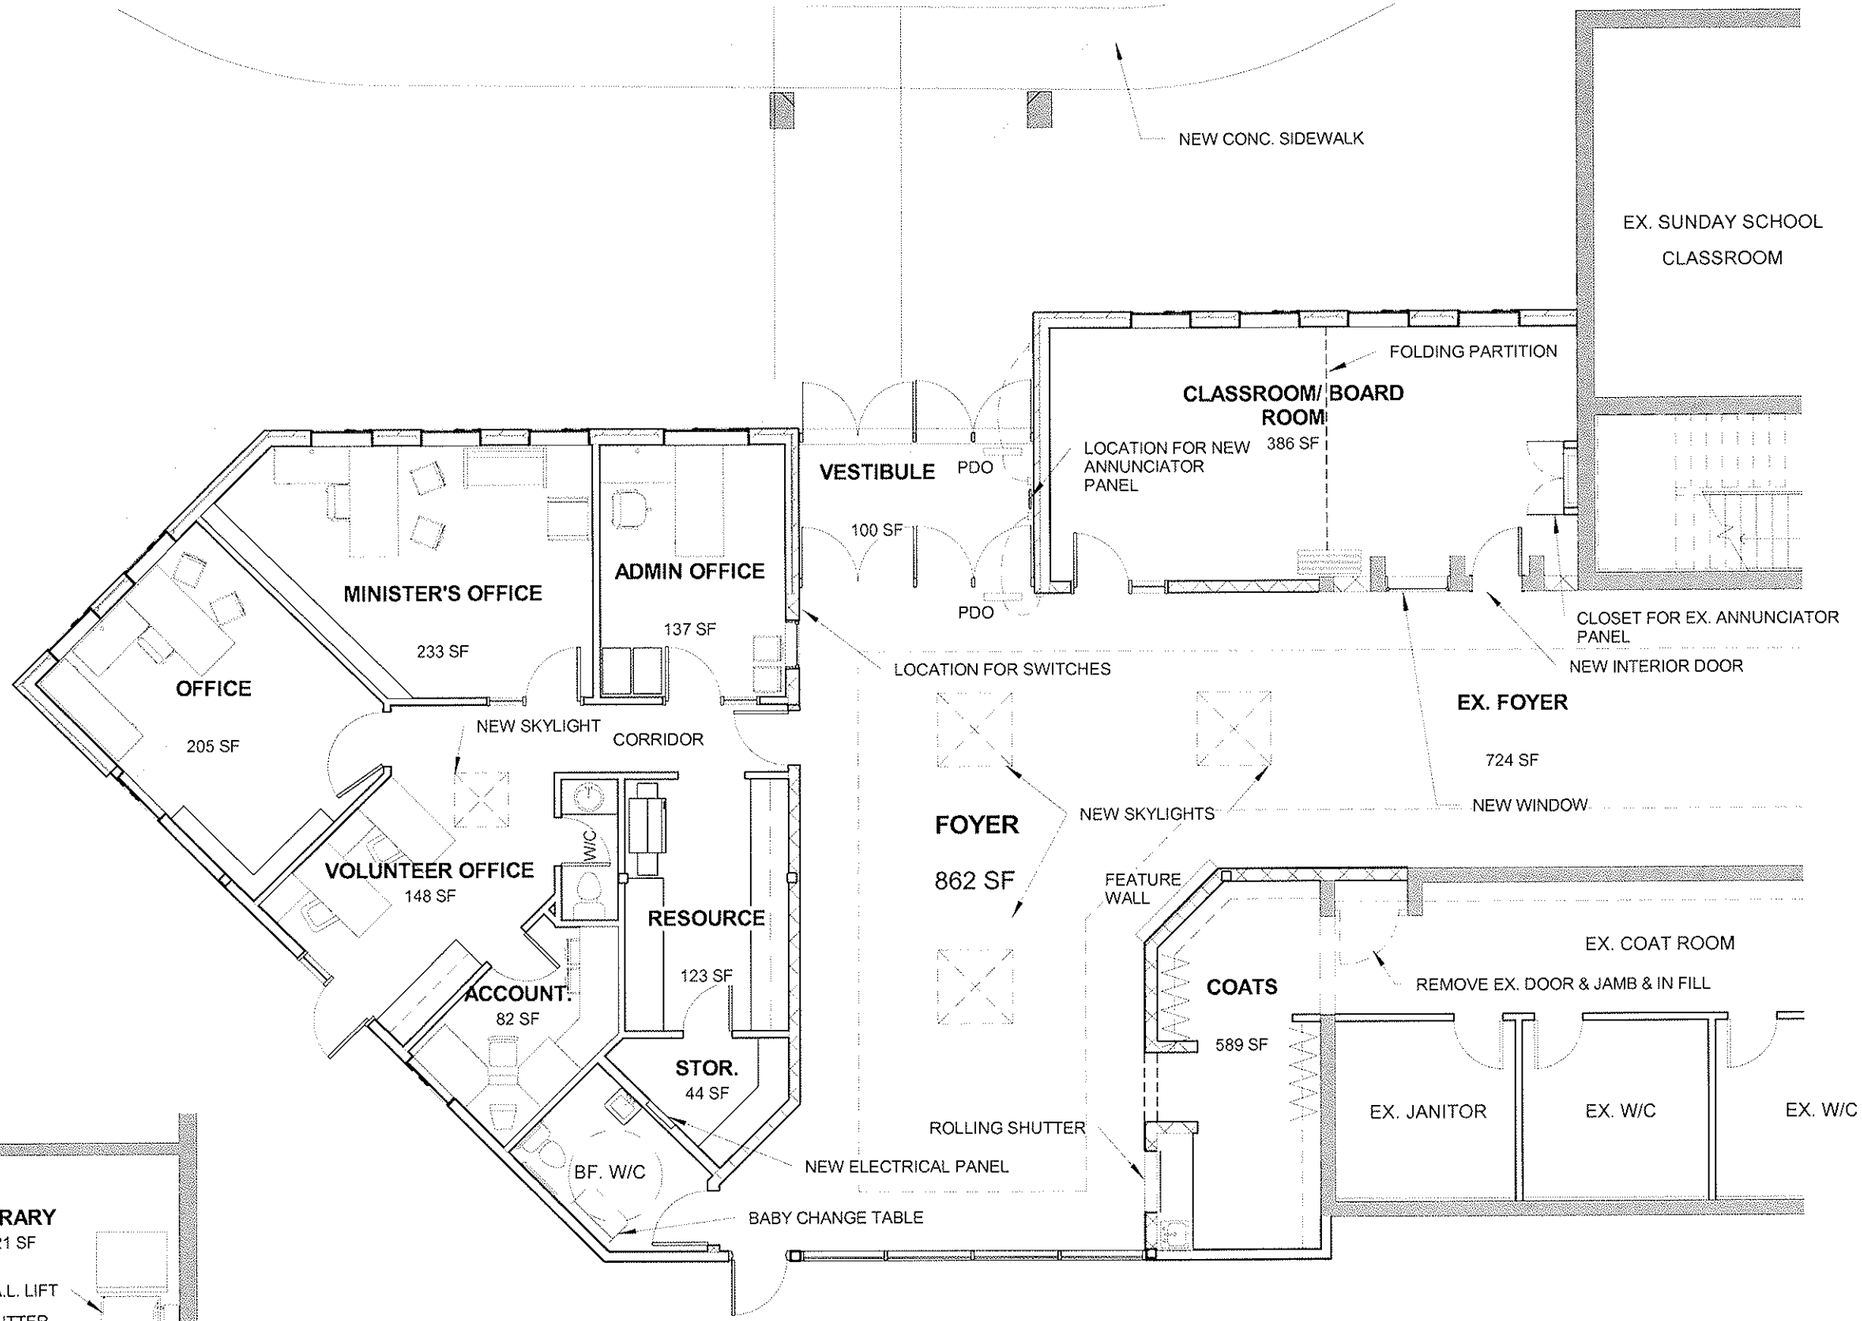

2 MAIN FLOOR LIFT AREA
1 : 100

1 MAIN FLOOR
1 : 100

\\DHSTORAGE2\Drawings\2008\08-137 Grace Church addition\02 - Working Drawings\Architectural\08-137 - GRACE PRESBYTERIAN ADDITION_4.rvt

No.	Date	Description
1	DEC 30/09	PPR APPLICATION

STAMP

CONSULTANT

ARCHITECT

DICKINSON + HICKS
ARCHITECTS INC.
45 MILL STREET ORANGEVILLE ONT. L9W 2M4
TEL: (519) 941 - 0912 FAX: (519) 941 - 9142
E-MAIL MAIL@DICKINSON-HICKS.COM

PROJECT NORTH TRUE NORTH

PROJECT

GRACE CHURCH

PROJ NO	08-137
DATE	02/24/10
DRAWN BY	NKS
CHECKED BY	IGD
SCALE	1 : 100
PLOT DATE	2/25/2010 8:50:48 AM
DRAWING NUMBER	A2